
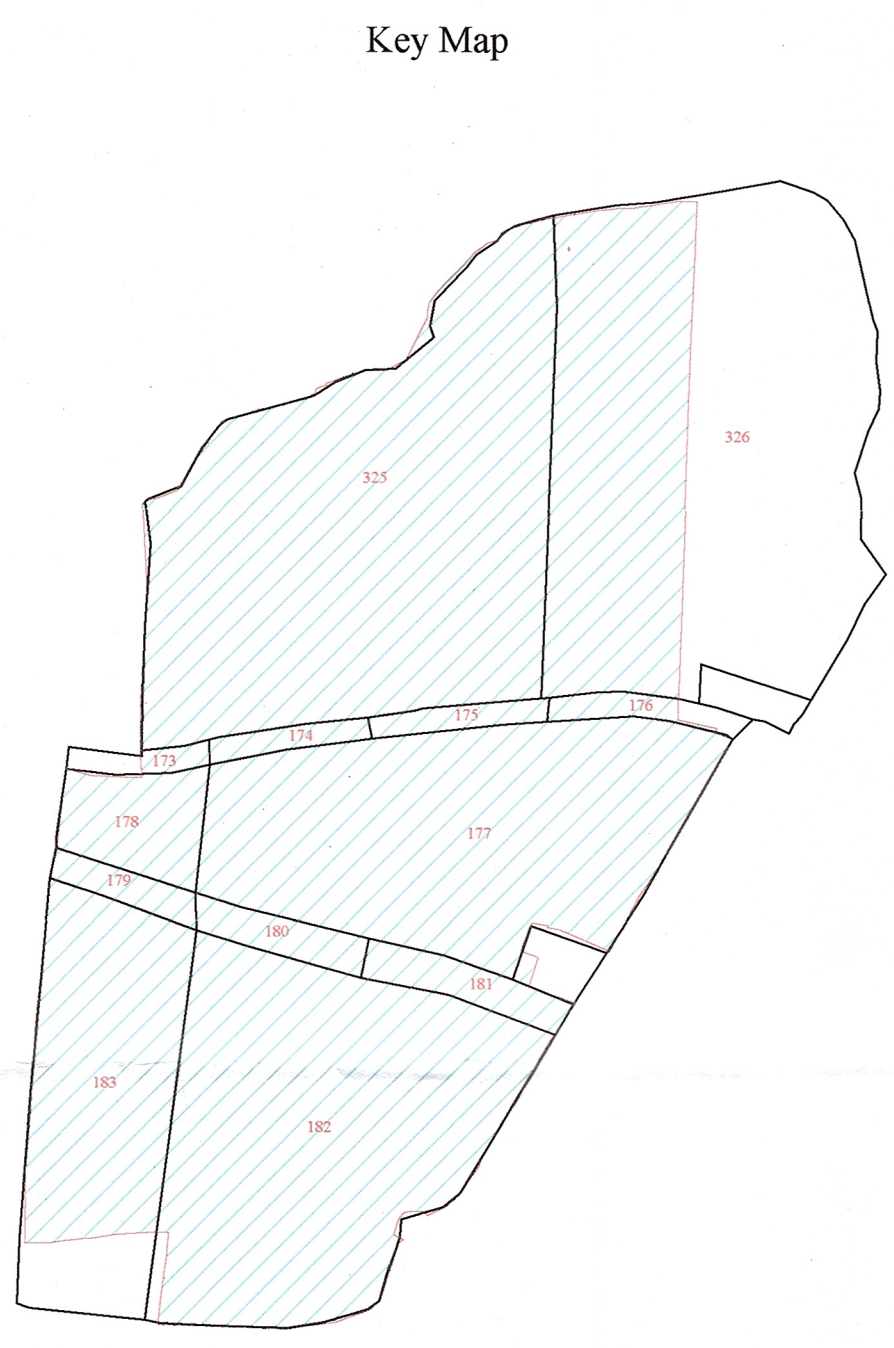


DA- ALUVA


Department of Survey & Land Records
Ernakulam



District : Ernakulam
Taluk : Aluva
Village : Aluva East, Keezhmadu
Block No : 35,32
Survey No : 173to183, 325,326

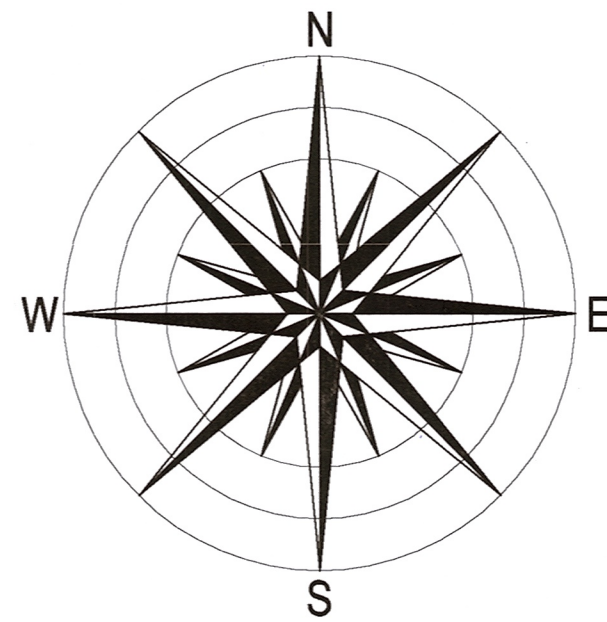

Legend	
	Terrace Building
	Road
	Sheet Roof Building
	Transformer Unit
	Water Tank
	Well
	Grass
	Drainage
	Gate
	Ramp
	Generator
	Step
	Septic tank
	Waste Water Tank
	Lamp post
	Electric post
	Water tap
	Telephone post
	Borewell
	Motor building
	Water cooling system
	Water tank
	Overhead Water tank
	Weigh bridge
	Tiled Roof Building
	Coconut Tree
	Mango Tree
	Mahagoni
	Teak
	Other trees
	Jack Tree
	Guava
	Bamboo tree
	Neem Tree
	Ashoka Tree
	Palm Tree
	Indian Devil Tree
	Banyan Tree
	Fence line
	Name Board
	Manhole
	GPS Point
	Survey Boundary
	Subdivision Boundary
	Outer Boundary
	Major Contour line
	Building line
	Oil Tank
	Electric box
	Canal

Certificate
Boundaries demarcated and surveyed as shown by the
representative of Industrial Department Officials "

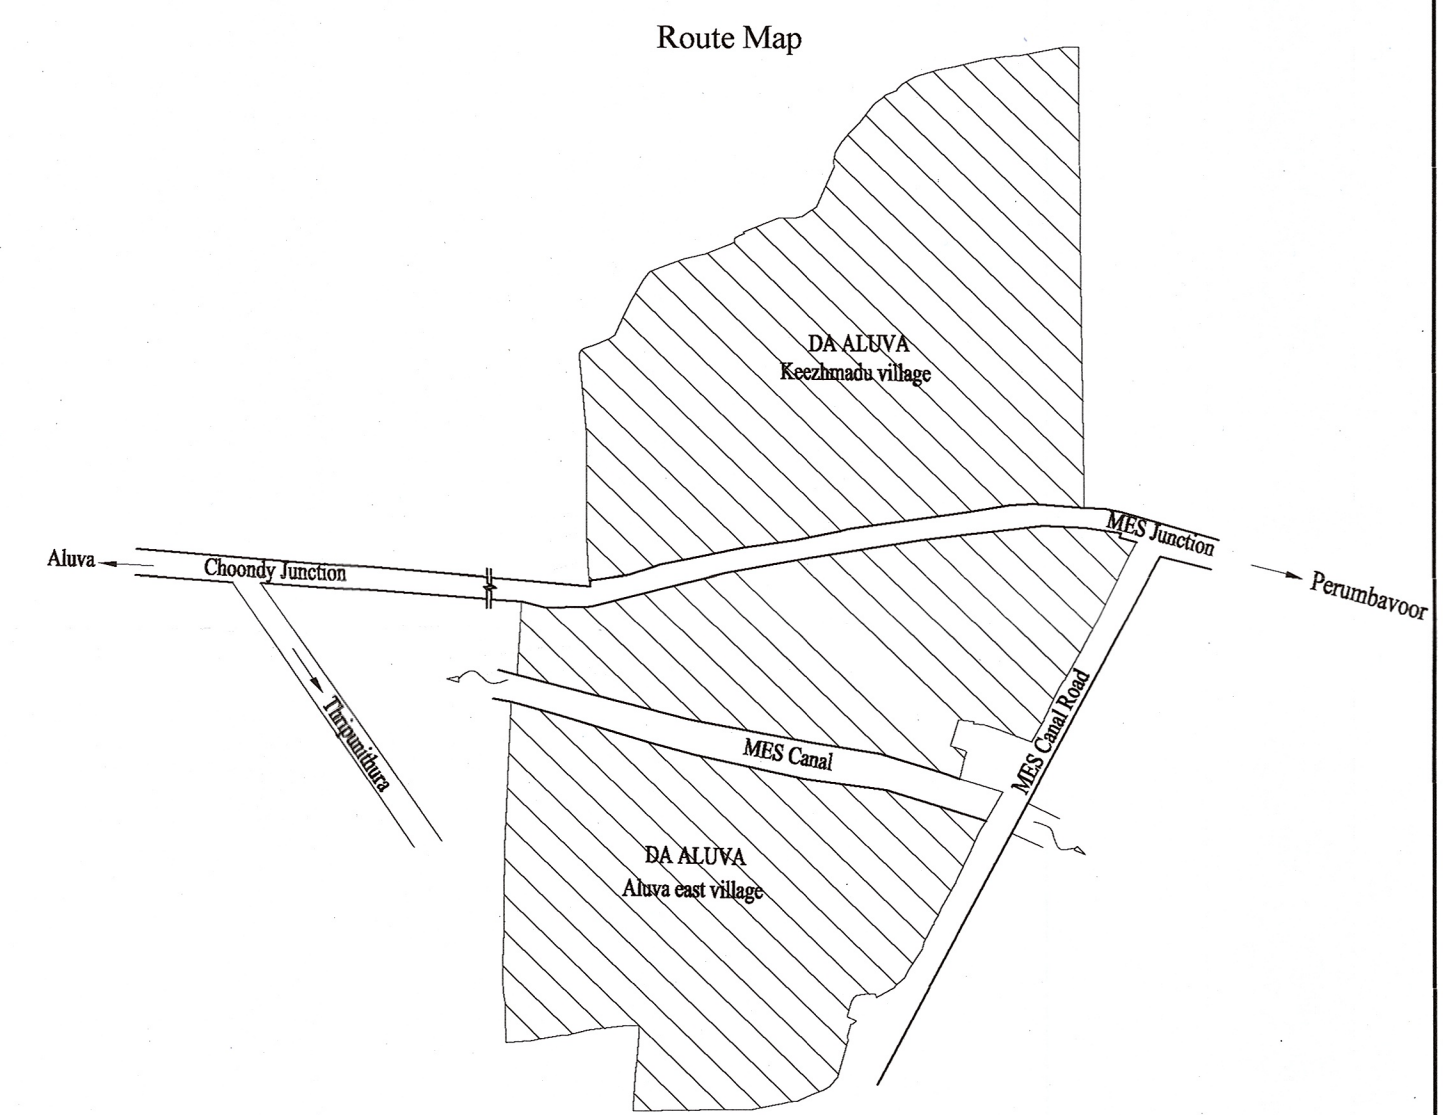

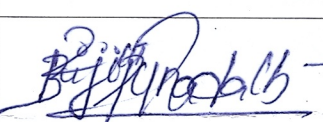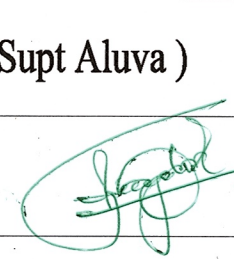	Jhancy K.M	FGS	
Surveyed by	Beena A Sreedhar	FGS	
	Biji P.P	FGS	
Prepared by	: Ansa E A (SGD)		
Verified by	: Nazeemudheen T M (HS)		
Inspected by	: Kusala P (Re-Survey Supt Aluva)		 
Deputy Director	: M N Ajayakumar		
Surveyed Area	:	25 Hect 06.42 Ares	
Scale	:	1 : 1000	
All the measurements are in Meters			